FilmL.A., Inc.
6255 W Sunset Blvd, 12th Floor
Hollywood, CA 90028
t: (213)977-8600 - f: (213)977-8601
www.filmla.com

Summary Information

Permit No: F00155887-B **Type of Permit:** FILMING **Release Date:** 09/12/2019

Production Company	OMEN LP
Insured Company Name	OMEN LP
Contact Phone No. 1	310-584-9899
Contact Phone No. 2	
Fax	
Address	2118 WILSHIRE BLVD, 145 SANTA MONICA, California 90403
Production Title	NIKE
Type of Production	Commercial - Standard

Producer	MATIAS LETELIER
Director	DEXTON DEBOREE
1st AD	NA NA
Production Manager	COREY CHOATE
FilmL.A. Coordinator	CJ Leavens
Location Manager	LISA WHITE
Primary Phone	Mobile - 818-388-3700
Secondary Phone	
Location Assistant	NA NA
Primary Phone	Mobile - 000-000-0000
Secondary Phone	

Fees

Posting 1500	$345.00
Notification Charge	$176.00
LA CITY LANE AND STREET CLOSURE FEE	$312.00
LA CITY FIRE SAFETY OFFICER	$432.00
LAUSD STANDARD DEPOSIT	$500.00
LAUSD USE FILMING REGULAR FEE	$3,500.00
LAUSD STANDARD CUSTODIAL FEES	$315.00
FILMLA MONITOR FEES	$260.00

Total Permit Fee $5,840.00

Number of Locations 1

NOT A PERMIT

FilmL.A., Inc.
6255 W Sunset Blvd, 12th Floor
Hollywood, CA 90028
t: (213)977-8600 - f: (213)977-8601
www.filmla.com

Summary Information — Location

Location 1 of 1

Permit Number F00155887-B
Production Company OMEN LP
Insured Company OMEN LP
Production Title NIKE

Location Manager LISA WHITE
Primary Phone Mobile - 818-388-3700
Secondary Phone

Location Address 1319 E 41st St, Los Angeles, CA, 90011
Location Name THOMAS JEFFERSON HIGH SCHOOL
Location Type School
Location Description LAUSD
Film Dates 9/13/2019 - 9/13/2019 09:00 - 16:00 1 day
Open or Closed to the Public Closed

Generic Conditions
THE CONSUMPTION OF ALCOHOLIC BEVERAGES AND THE USE OF DRUGS, INCLUDING MARIJUANA, ON LOCATION BY ANY CAST, CREW, OR INVITED GUESTS IS STRICTLY PROHIBITED.
*Certain service and personnel fees required by jurisdictional agencies are not collected by FilmL.A. Any such fees must be paid directly to the appropriate agency, and a separate invoice will be provided to the permittee.
*LA CITY AND/OR LA COUNTY FIRE CHECKLIST ATTACHED TO FINAL PERMIT. THE PERMITTEE IS RESPONSIBLE FOR COMPLETING CHECKLIST PRIOR TO FILMING ACTIVITY AT THIS LOCATION. NON COMPLIANCE MAY RESULT IN ASSIGNMENT OF A FIRE OFFICER.
All travel lanes and bike lanes shall be closed per the WATCH manual.
Community Survey Obtained
CROSSOVERS/CABLING ACROSS STREET I: Not allowed on street without prior approval.
Equipment staging and vehicles may park on one side of the street only.
FilmLA Monitor required at a minimum of four hours.
Must Maintain 5' Clearance on Sidewalks/Walkways
Must maintain local/emergency access
No cast or crew parking on area streets
No interference with merchant activity.
No interference with vehicular or pedestrian traffic
No stopping or setting up in front of merchants or residents without prior approval
Number of uniformed officers listed on the permit is a minimum requirement. Permittee remains responsible for deploying a sufficient number of uniformed officers to provide traffic and crowd control to ensure the safety of the film crew and the public.
Traffic Officers Required
Uniformed officers shall have a copy of the film permit in their possession and are required to confirm that all traffic control signage devices are in place.

Please see attached document HOOPER AVE BTWN 41ST ST TO MLK BLVD ES CURB-OMEN.PDF

Equipment on Location

Type	Quantity
5 or 10 ton trucks	3
5 Ton Truck	2
Cast/Crew vehicles	60
Catering Truck	1
Cube Trucks	5
Generator	1
Modular Units	1
Motor Homes	1

Personnel on Location

Type	Quantity
Cast	10
Crew	65
FilmL.A. Monitor(s)	1
LA City UFSO assigned	45841
Off-Duty/Retired LAPD Officer(s)	1
Spot Check	1

NOT A PERMIT

FilmL.A., Inc.
6255 W Sunset Blvd, 12th Floor
Hollywood, CA 90028
t: (213)977-8600 - f: (213)977-8601
www.filmla.com

Summary Information — Location

Permit Number F00155887-B
Production Company OMEN LP
Insured Company OMEN LP
Production Title NIKE

Location Manager LISA WHITE
Primary Phone Mobile - 818-388-3700
Secondary Phone

Trailers	2
Vans	4

Filming Activities Atmospheric smoke effects (water based); Interior Dialogue; interior people in the auditorium, interior of gym filming people playing basketball;

Jurisdiction **Political:** Los Angeles City - Council District 09 **Police:** Los Angeles Police **Fire:** Los Angeles City Department

Thomas Guide **Page:** 674 **Grid:** F3

Approvals

FILML.A. MONITORS	Eric Warczinsky
FILML.A. SCHOOLS	Josh Elwell
LOS ANGELES CITY POLICE DEPARTMENT	Gabriel Aleman
FILML.A. CLOSURES	Joshua Mingo
LOS ANGELES CITY DEPARTMENT OF PUBLIC WORKS	Vanessa Martin
LOS ANGELES CITY FIRE DEPARTMENT - FILM UNIT	Kanisha Leonard

Coordinator Note LA City Fire School Fire Walk Through - Spot Check Approved per Inspector Hudson

Coordinator Note LAUSD FilmLA Monitor required 9/13 0800-1600 (8 hours)

Coordinator Note No Charge Rider A created to release remaining locations.

Coordinator Note No Charge Rider B created to release remaining locations.

Coordinator Note Update hire 45841
UFSO required 9/13 0600-1600 (10 hours total)
UFSO to follow from 923 E 3rd St location.

Parking

Base Camp Location Type : Filming Location	**Crew Parking** Location Type : Other Location	4020 Compton Ave, Los Angeles, CA, 90011

Posting "No Parking" signs E/S HOOPER AVE., 41ST. ST. - MARTIN LUTHER KING JR BLVD.

Approximate Footage 1201 - 1500 **Log Number** 254058

Date(s) 9/13/2019 to 9/13/2019 **Time(s)** 07:00 to 19:00

Lane / Full Closure E/S HOOPER ST., 41ST. ST. - MARTIN LUTHER KING JR BLVD.
Approximate Footage 0 - 300

Date(s) 9/13/2019 to 9/13/2019 **Time(s)** 09:00 to 16:00

NOT A PERMIT

Permit #F00155887-B

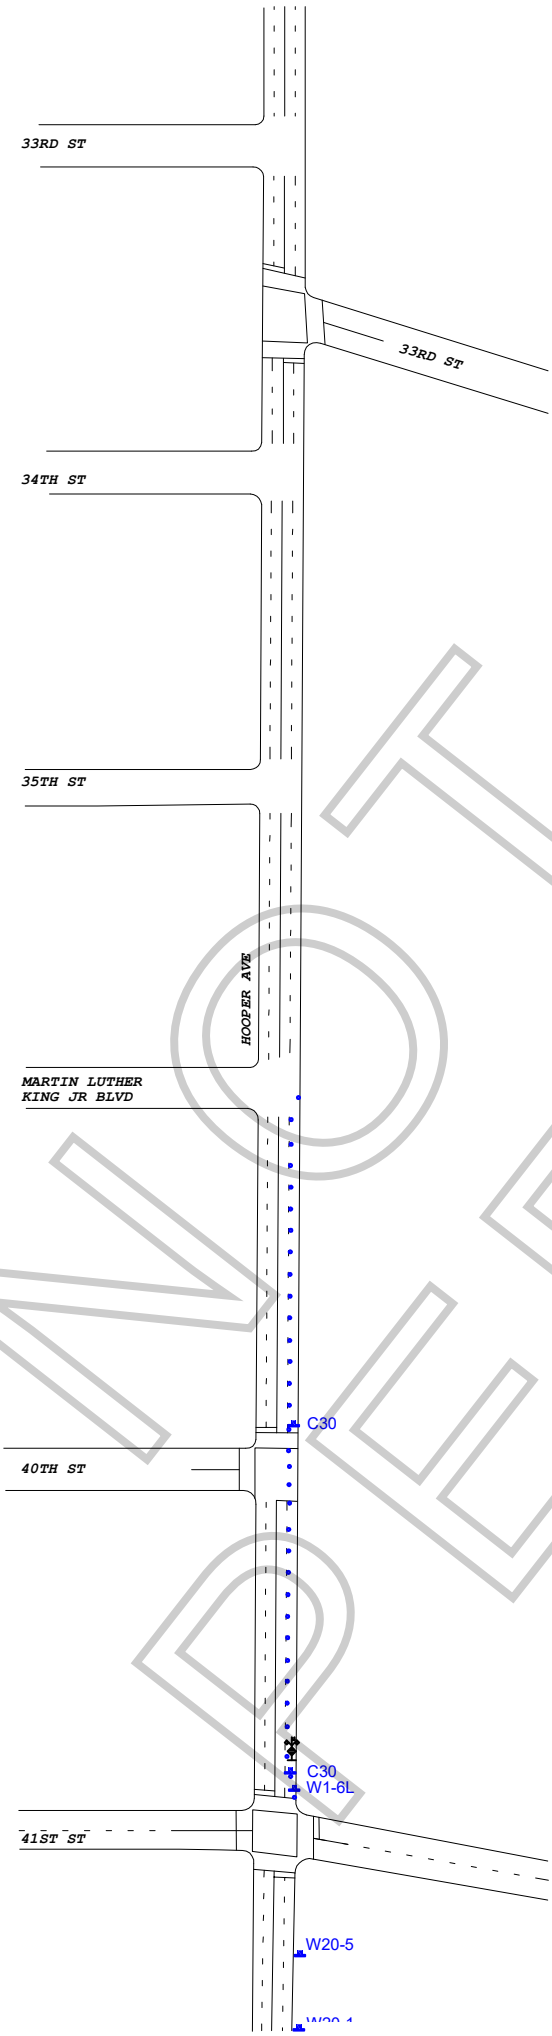

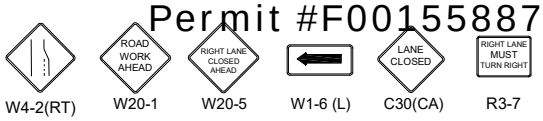

Ⓢ TRAFFIC SIGNAL

● TRAFFIC CONE

TYPE I W/ SIGN

FLASHING ARROW SIGN (FAS)

ALL TRAFFIC CONTROL WILL BE INSTALLED TO MEET OR EXCEED THE LATEST CA-MUTCD MINIMUM REQUIREMENTS

N

NOT A PERMIT

WORK ZONE TRAFFIC CONTROL PLAN
GENERAL NOTES

1. DATE/TIME: 9-13-19 FROM 09:00 HOURS TO 16:00 HOURS.

2. ALL SIGNING, STRIPING, AND TRAFFIC CONTROL DEVICES SHALL CONFORM TO THE (CURRENT) STATE OF CALIFORNIA DEPARTMENT OF TRANSPORTATION (CALTRANS) STANDARD PLANS AND STANDARD SPECIFICATIONS , CALIFORNIA MUTCD, AND ANY ADDENDUMS THERETO, AND AS SHOWN ON THESE PLANS, SYMBOLS AND ABBREVIATIONS USED ARE SHOWN ON CALTRANS STANDARD PLANS.
3. THERE WILL BE NO INTERFERENCE WITH TRAFFIC SIGNALS OR CROSSWALKS.
4. CONES WILL BE 28" MINIMUM HEIGHT AND HAVE REFLECTORIZED SLEEVES FOR NIGHT WORK.
5. POLICE WILL DIRECT TRAFFIC IF NECESSARY.

TCP FOR:	OMEN: "NIKE"
LOCATION:	E/S CURB LANE OF HOOPER AVE FROM 41ST TO MARTIN LUTHER KING BLVD LOS ANGELES, CALIFORNIA
CONTACT:	DENISE WHEELER OFFICE# 818.347.9929
	JCL TRAFFIC SERVICES (213) 622-9775 C31-CA Lic # 805357
DATE / REVISIONS	DRAFTER: MARIO MENJIVAR
	SCALE: N.T.S.
	FILM LA: CL